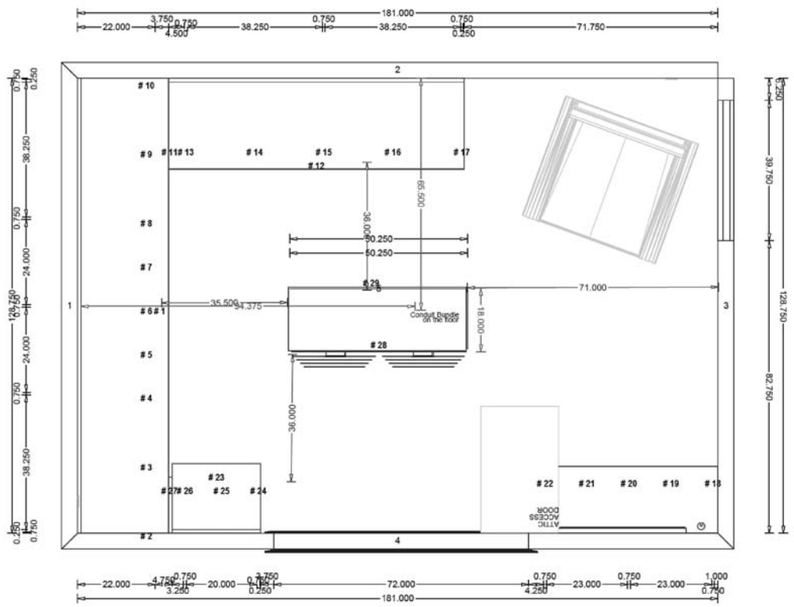

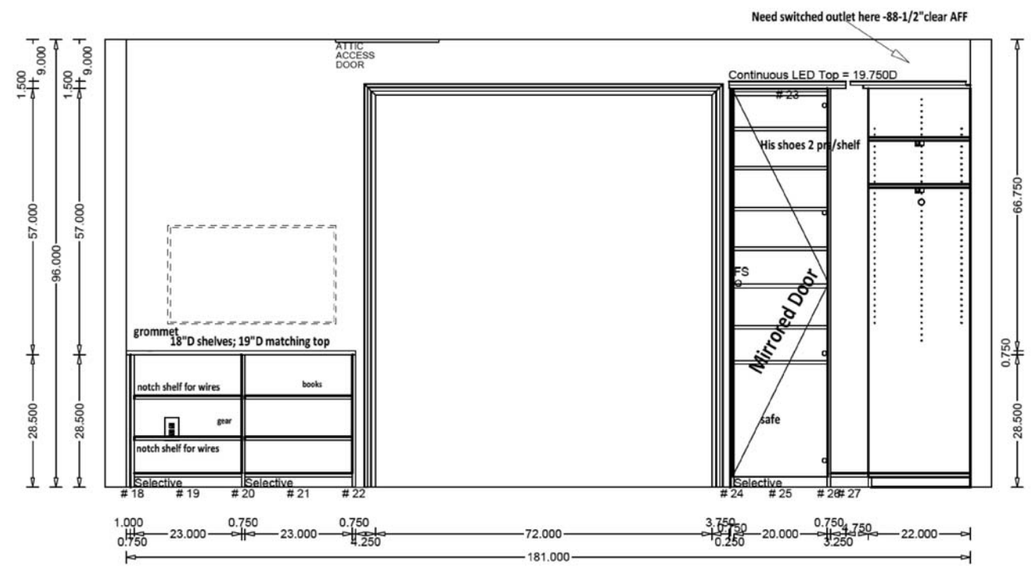

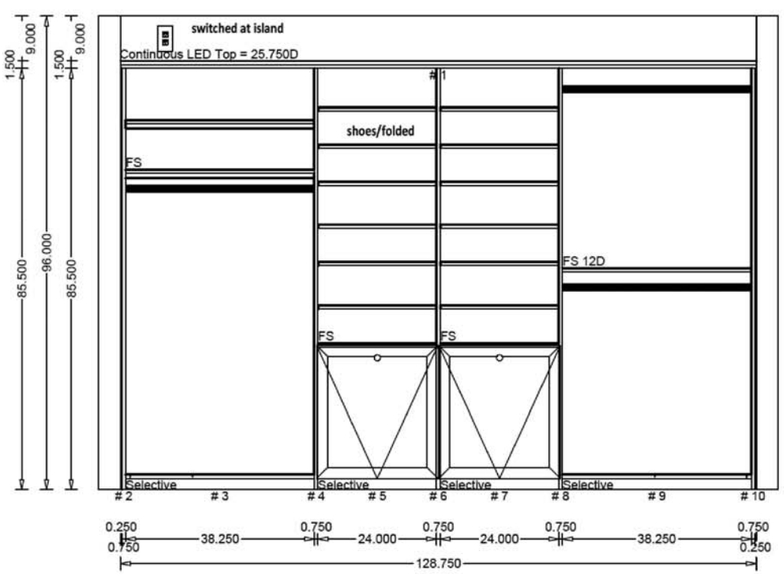

NO.	DESCRIPTION	BY/DATE

SHEET TITLE: MASTER CLOSET ELEVATIONS & 3D

PROJECT DESCRIPTION: ENGAGED FOR IMPACT

DRAWINGS PROVIDED BY:

DATE: 2019

SCALE: as noted

SHEET: 8