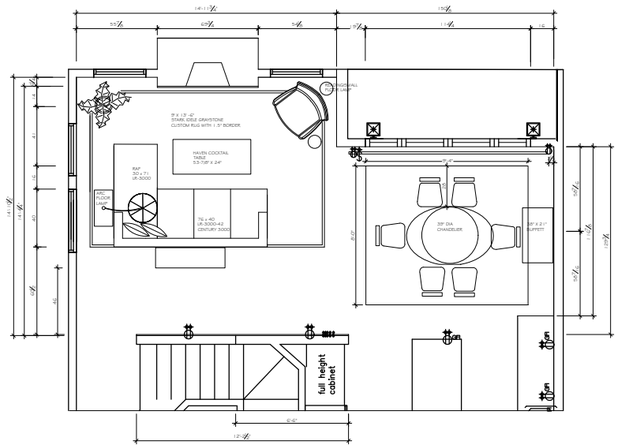

LIVING/DINING ROOM FLOOR PLAN
1/4" = 1'-0"

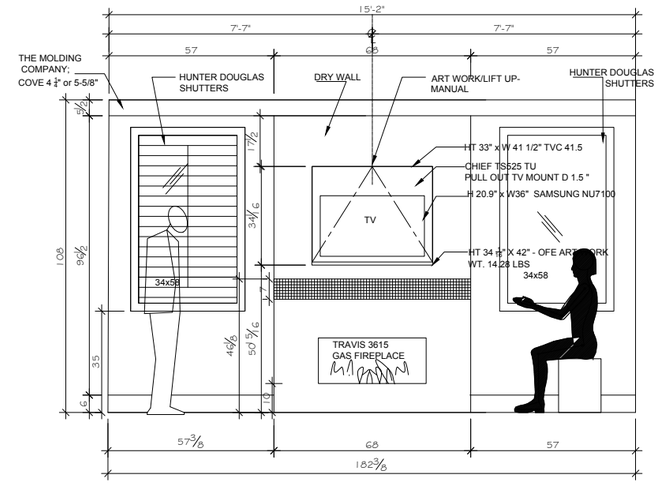

A ELEV @ FIREPLACE- FL 1- Rev . 2
1/2" = 1'-0"

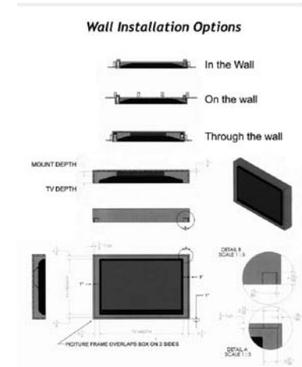

NOTES

1. OFE ARTWORK WITH FRAME: 34 1/16" H X 42" W X 2 1/4" D; 14.28 LBS. REFER TO PHOTOGRAPH; MOUNT AT 52" A.F.F.
2. CHIEF TS525-TU TILT SWING MOUNT; SEE MFR INSTALL INSTRUCTIONS; 25" EXTENSION; INTEGRATED CABLE MANAGEMENT; 1" POST INSTALLATION HEIGHT ADJUSTMENT; 1 1/2" MINIMUM DEPTH; LATERAL SHIFT 16"; 20.7" X 29.5" X 1.5"; 125 LBS. WEIGHT CAPACITY; SCREEN SIZE: 37-58".
3. TV COVERUPS: MANUAL; HT 33" X W 41 1/2"; REFER TO MFR. DRAWINGS;
4. FLAT SCREEN; SAMSUNG, 40" D; NU7100 40" CLASS.
5. GAS FIREPLACE; TRAVIS 3615; MOUNT AT 15" A.F.F.
6. FIREPLACE SURROUND/HEARTH TO BE DRY WALL ONLY
7. MANTEL STYLE T.B.D. BY DESIGNER.

CURTAIN ROD:
TRAVERSE
1-5/8" X 137" BLACK

STACK BACK: 17.5"

FINISHED LENGTH : OF CURTAIN:
98-1/2"

FABRIC:
HEWN, CORAGGIO-SIENNA - ARGENTO
125"HORIZONTAL
REPEAT 19-1/4"

CORD SIDE:
LEFT SIDE FACING
TOTAL LENGTH:
88"

CURTAIN OFF GROUND:
1/4"

TOTAL RINGS:
36

TOTAL PLEATS:
34

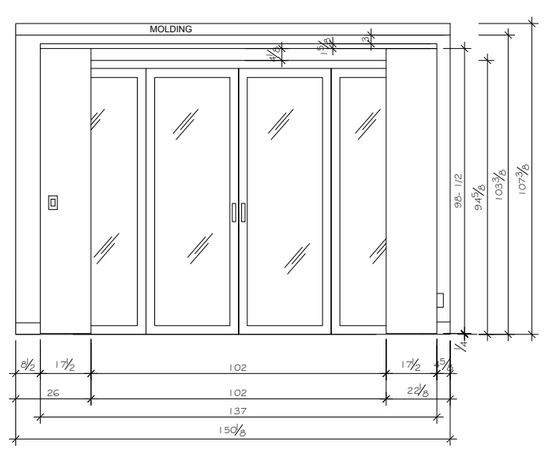

A ELEV @ DINING ROOM - FL 1- Rev . 2
1/2" = 1'-0"

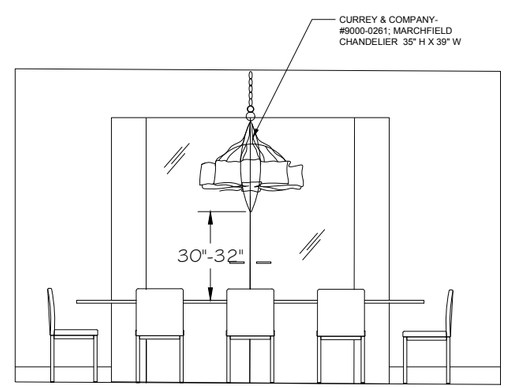

A ELEV @ DINING ROOM- 11.25.18
1/2" = 1'-0"

NO.	DESCRIPTION	BY/DATE

SHEET TITLE: LIVING/DINING FLOOR PLAN AND ELEVATIONS

PROJECT DESCRIPTION: ENGAGED FOR IMPACT

DRAWINGS PROVIDED BY:

DATE: 2019

SCALE: as noted

SHEET: 3